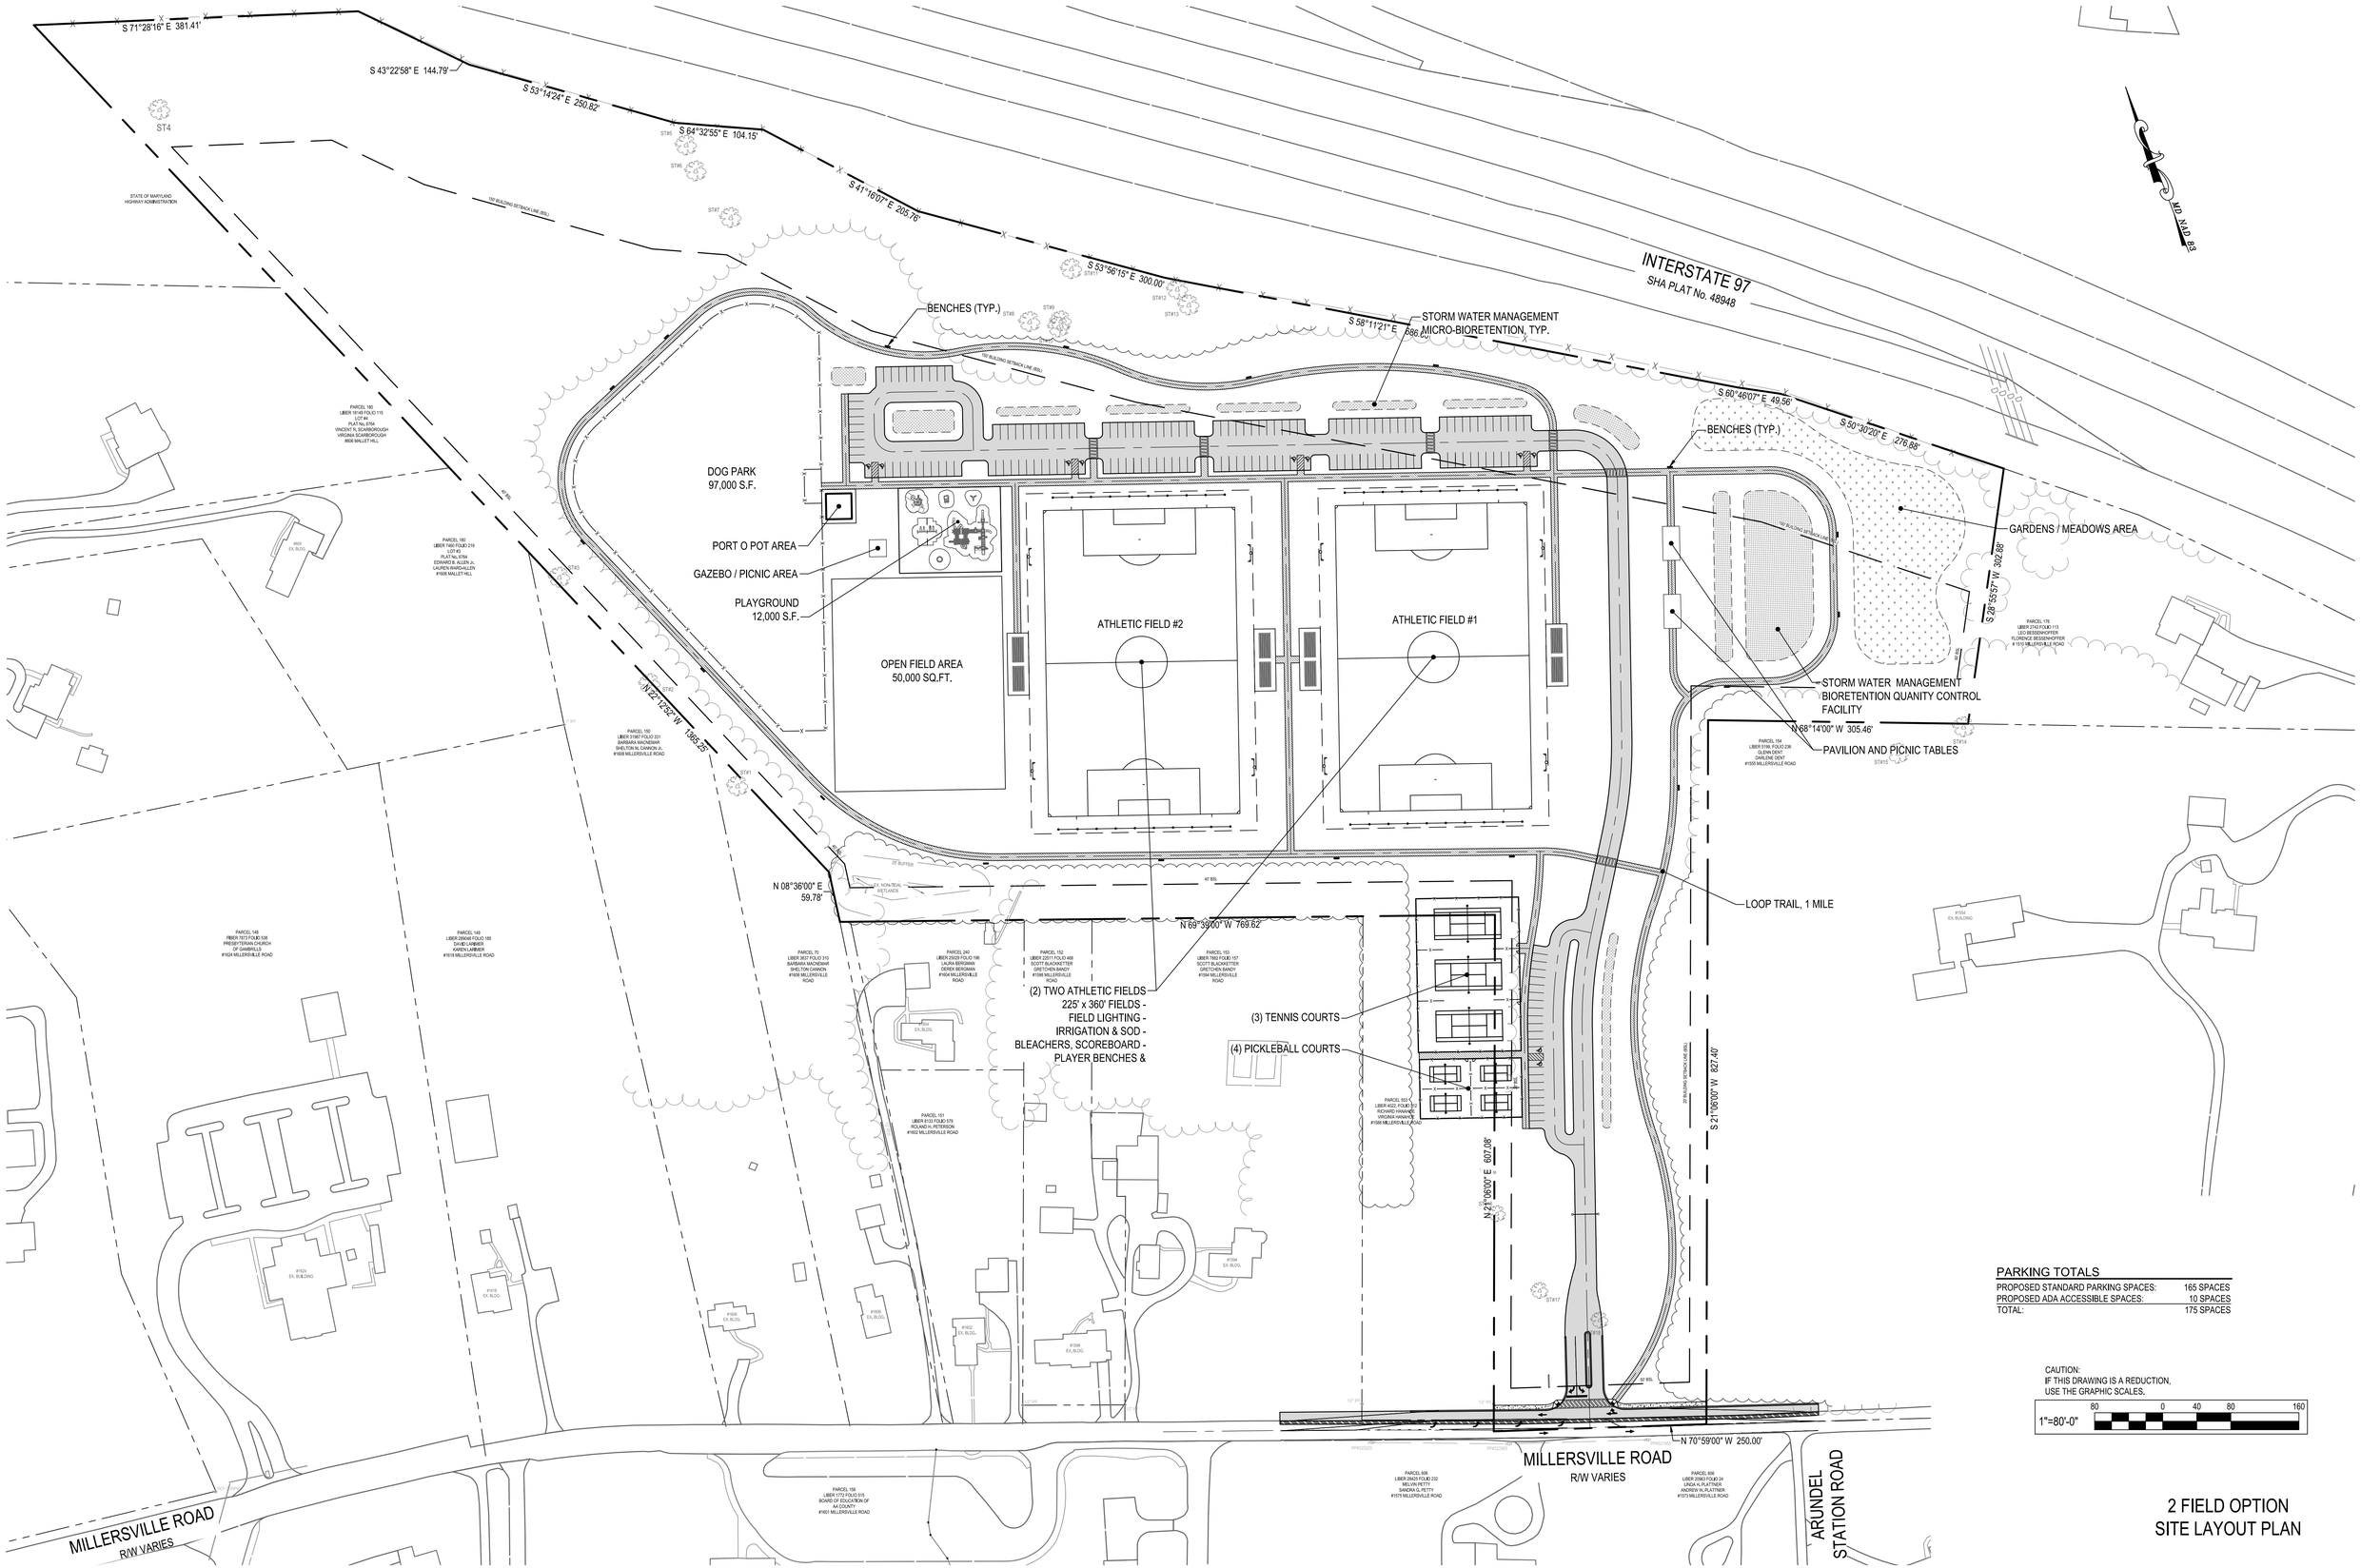
S 71°28'16" E 381.41'
S 43°22'58" E 144.79'
S 53°14'24" E 250.82'
S 64°32'55" E 104.15'
S 41°16'07" E 205.76'
S 53°56'15" E 300.00'
S 58°11'21" E 586.00'
S 60°46'07" E 49.56'
S 50°30'20" E 276.88'
S 29°55'37" W 302.88'
N 68°14'00" W 305.46'
S 21°06'00" W 827.40'
N 70°59'00" W 250.00'
N 21°06'00" E 607.08'
N 69°39'00" W 769.62'
N 08°36'00" E 59.78'
N 22°12'52" W 1365.25'
INTERSTATE 97
SHA PLAT No. 48948
MD NAD 83
STATE OF MARYLAND HIGHWAY ADMINISTRATION
100' BUILDING SETBACK LINE (BSL)
BENCHES (TYP.)
STORM WATER MANAGEMENT MICRO-BIORETENTION, TYP.
DOG PARK 97,000 S.F.
PORT O POT AREA
GAZEBO / PICNIC AREA
PLAYGROUND 12,000 S.F.
OPEN FIELD AREA 50,000 SQ.FT.
ATHLETIC FIELD #2
ATHLETIC FIELD #1
GARDENS / MEADOWS AREA
STORM WATER MANAGEMENT BIORETENTION QUANITY CONTROL FACILITY
PAVILION AND PICNIC TABLES
LOOP TRAIL, 1 MILE
(2) TWO ATHLETIC FIELDS
225' x 360' FIELDS -
FIELD LIGHTING -
IRRIGATION & SOD -
BLEACHERS, SCOREBOARD -
PLAYER BENCHES &
(3) TENNIS COURTS
(4) PICKLEBALL COURTS
MILLERSVILLE ROAD
R/W VARIES
ARUNDEL STATION ROAD
PARCEL 180 LIBER 18145 FOLIO 115 ROBERT PLATTNER PLAT No. 8784 VINCENT R. SCARBOROUGH VIRGINIA SCARBOROUGH #806 MALLET HILL
PARCEL 180 LIBER 7460 FOLIO 219 ROBERT PLATTNER PLAT No. 8784 EDWARD B. ALLEN Jr. LAUREN WARDALLEN #1606 MALLET HILL
PARCEL 180 LIBER 31987 FOLIO 331 BARBARA MACNEIMAR SHELTON NL CANNON Jr. #1508 MILLERSVILLE ROAD
PARCEL 176 LIBER 2742 FOLIO 113 LEO BESSENHOFFER FLORENCE BESSENHOFFER # 1510 MILLERSVILLE ROAD
PARCEL 154 LIBER 5189, FOLIO 236 GLENN DENT DARLENE DENT #1555 MILLERSVILLE ROAD
PARCEL 148 FIBER 7573 FOLIO 108 PRESBYTERIAN CHURCH OF GAMBRILLE #1624 MILLERSVILLE ROAD
PARCEL 146 LIBER 26048 FOLIO 165 DAVID LARIMER KAREN LARIMER #1616 MILLERSVILLE ROAD
PARCEL 70 LIBER 3637 FOLIO 310 BARBARA MACNEIMAR SHELTON CANNON #1508 MILLERSVILLE ROAD
PARCEL 240 LIBER 20029 FOLIO 196 LAURA BERGMAN DEREK BERGMAN #1604 MILLERSVILLE ROAD
PARCEL 152 LIBER 22011 FOLIO 468 SCOTT BLACKKETTER GRETCHEN BANDY #1598 MILLERSVILLE ROAD
PARCEL 153 LIBER 7360 FOLIO 157 SCOTT BLACKKETTER GRETCHEN BANDY #1594 MILLERSVILLE ROAD
PARCEL 151 LIBER 8123 FOLIO 579 ROLAND H. PETERSON #1592 MILLERSVILLE ROAD
PARCEL 150 LIBER 4022, FOLIO 312 RICHARD HANNAH VIRGINIA HANNAH #1588 MILLERSVILLE ROAD
PARCEL 158 LIBER 1772 FOLIO 515 BOARD OF EDUCATION OF AA COUNTY #1601 MILLERSVILLE ROAD
PARCEL 808 LIBER 20425 FOLIO 232 MELVIN PETTY SANDRA G. PETTY #1575 MILLERSVILLE ROAD
PARCEL 806 LIBER 20600 FOLIO 24 LINDA H. PLATTNER ANDREW W. PLATTNER #1573 MILLERSVILLE ROAD
#1624 EX. BUILDING
#1616 EX. BUILDING
#1508 EX. BUILDING
#1604 EX. BUILDING
#1598 EX. BUILDING
#1594 EX. BUILDING
#1592 EX. BUILDING
#1588 EX. BUILDING
#1601 EX. BUILDING
#1575 EX. BUILDING
#1573 EX. BUILDING
#1555 EX. BUILDING
#1510 EX. BUILDING
#806 EX. BUILDING
4600 EX. BLDG.
NONTIDAL WETLANDS
25' BUFFER
42' BSL
32' BSL
12' BSL
25' BUILDING SETBACK LINE (BSL)
80' BUILDING SETBACK LINE
ST4
ST95
ST96
ST97
